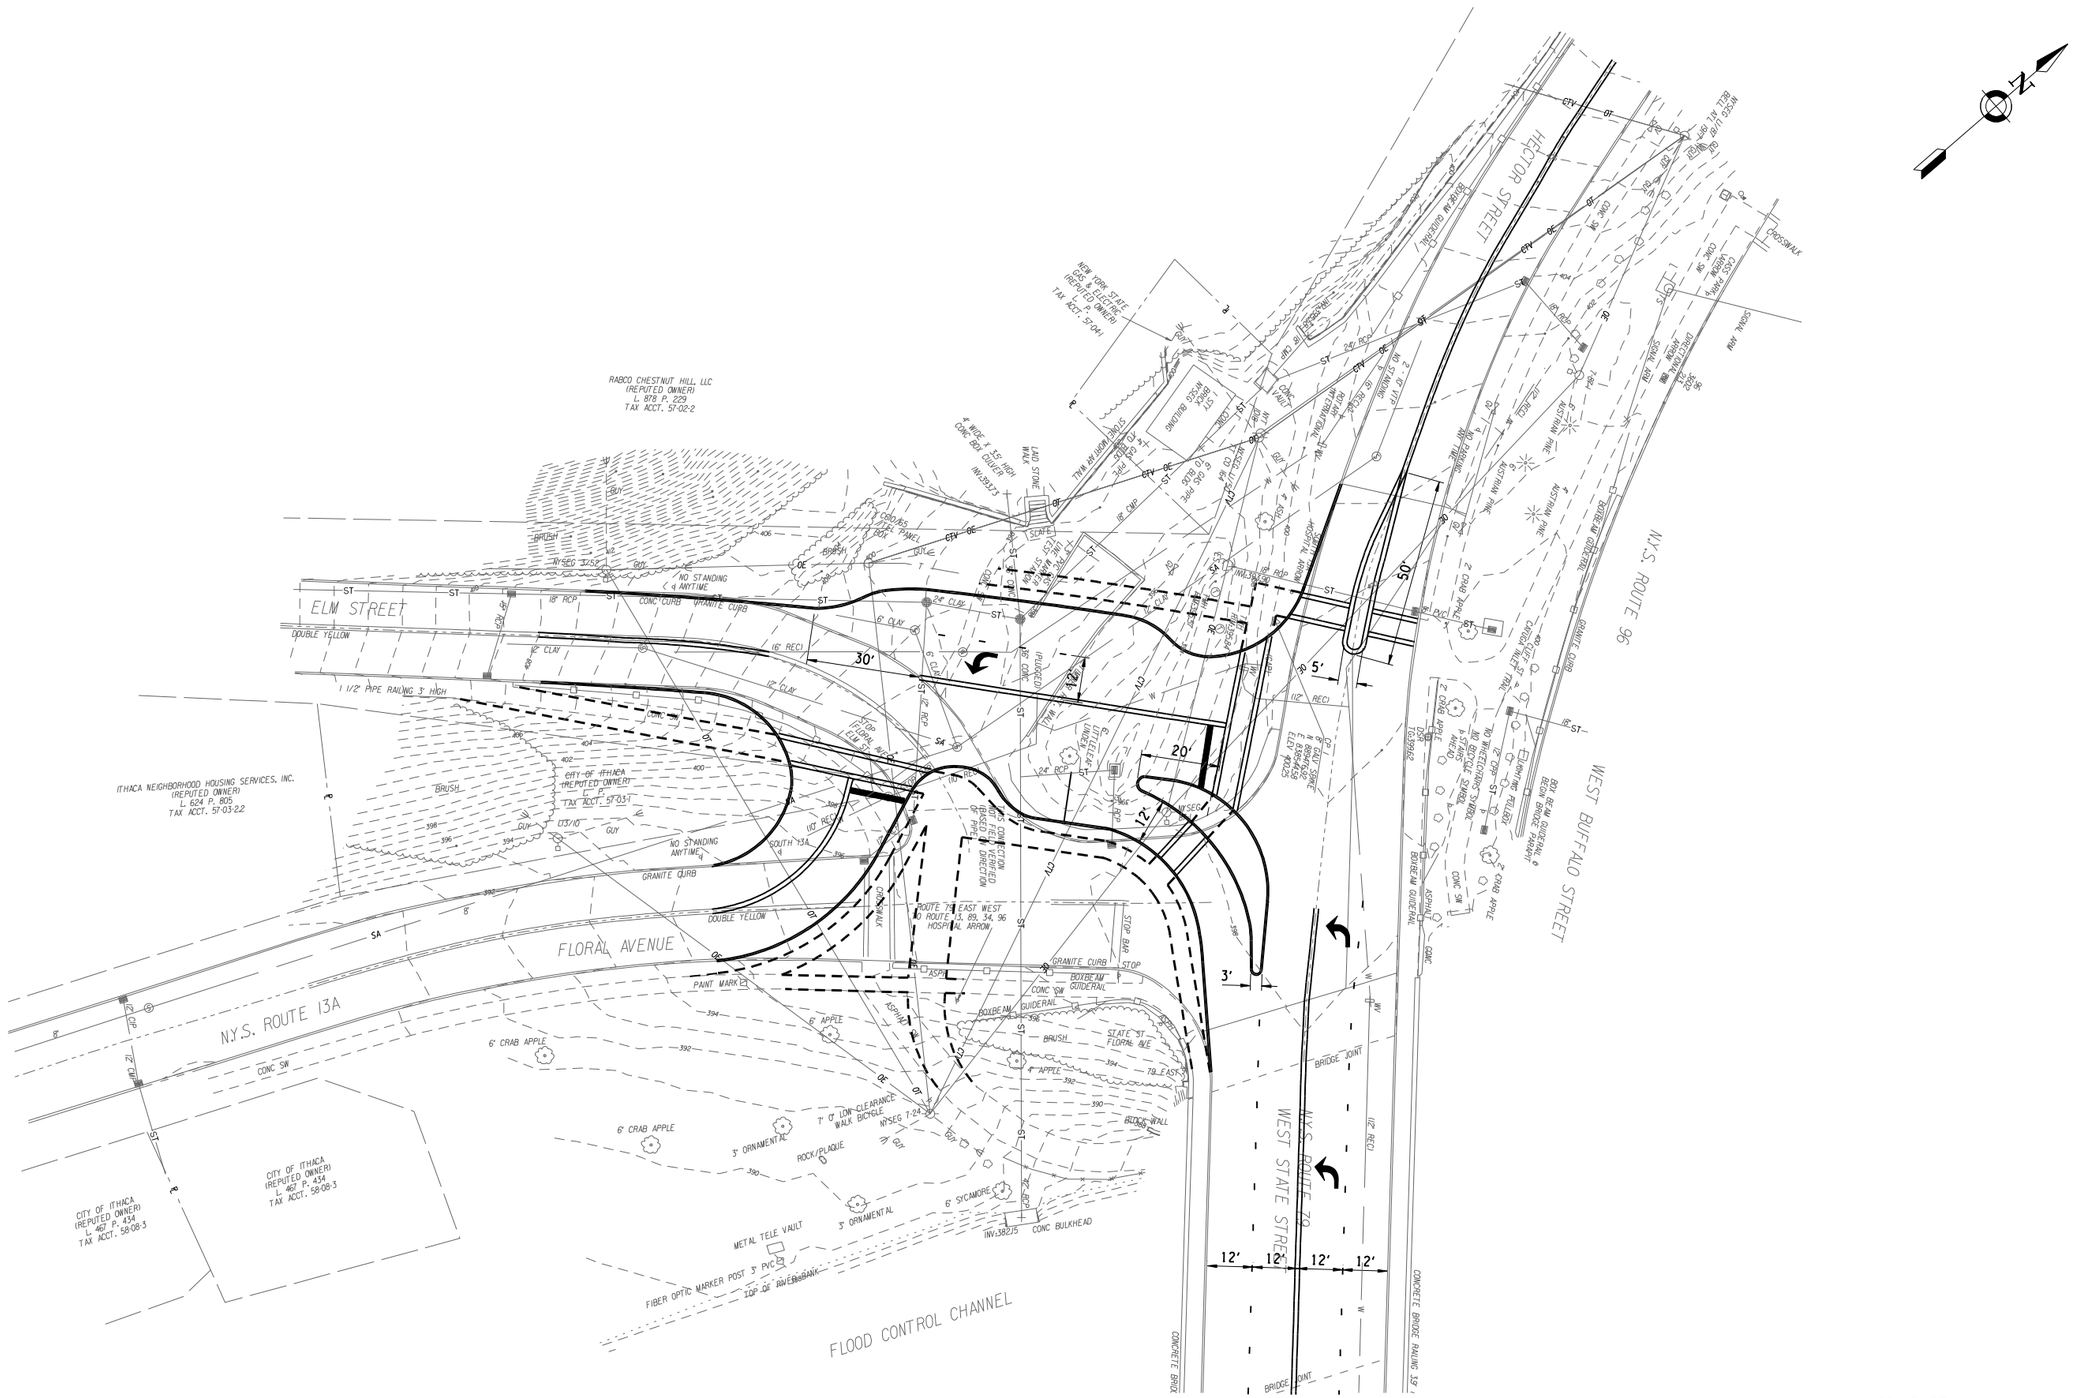

PLAN

FILE NAME = H:\Projects\081013-Rt_79_Rt13a_Elm_St\Eng\CUT\081013PL_2.dgn
DATE/TIME = 12/19/2008
USER = SteveW

7		
6		
5		
4		
3		
2		
1	REVISIONS	DATE BY

COPYRIGHT © 2008
FISHER ASSOCIATES, P.E., L.S., P.C.
This York State Education Law Section 7209 states that it is illegal for any person, unless they are acting under the direction of a licensed professional engineer or land surveyor, to alter in any way this document.
If an item bearing the seal of an engineer or land surveyor is affixed, the alteration, signature and the date of such alteration shall be in the specific description of the alteration.

FA PROJECT NO.
081013
PROJECT MANAGER
S. WILKINSON

DRAWN BY
T. DAVIS
SCALE
AS NOTED
ISSUE DATE
11/08

FISHERASSOCIATES
135 Collins Road, Rochester, NY 14623
Phone: 585-334-1310

PROJECT
ROUTE 79, 13A AND ELM STREET
PEDESTRIAN AND TRAFFIC
SAFETY IMPROVEMENTS

TITLE OF DRAWING
PLAN

PROJECT NO.
081013
DRAWING NO.
OPTION B
SHEET 1 OF