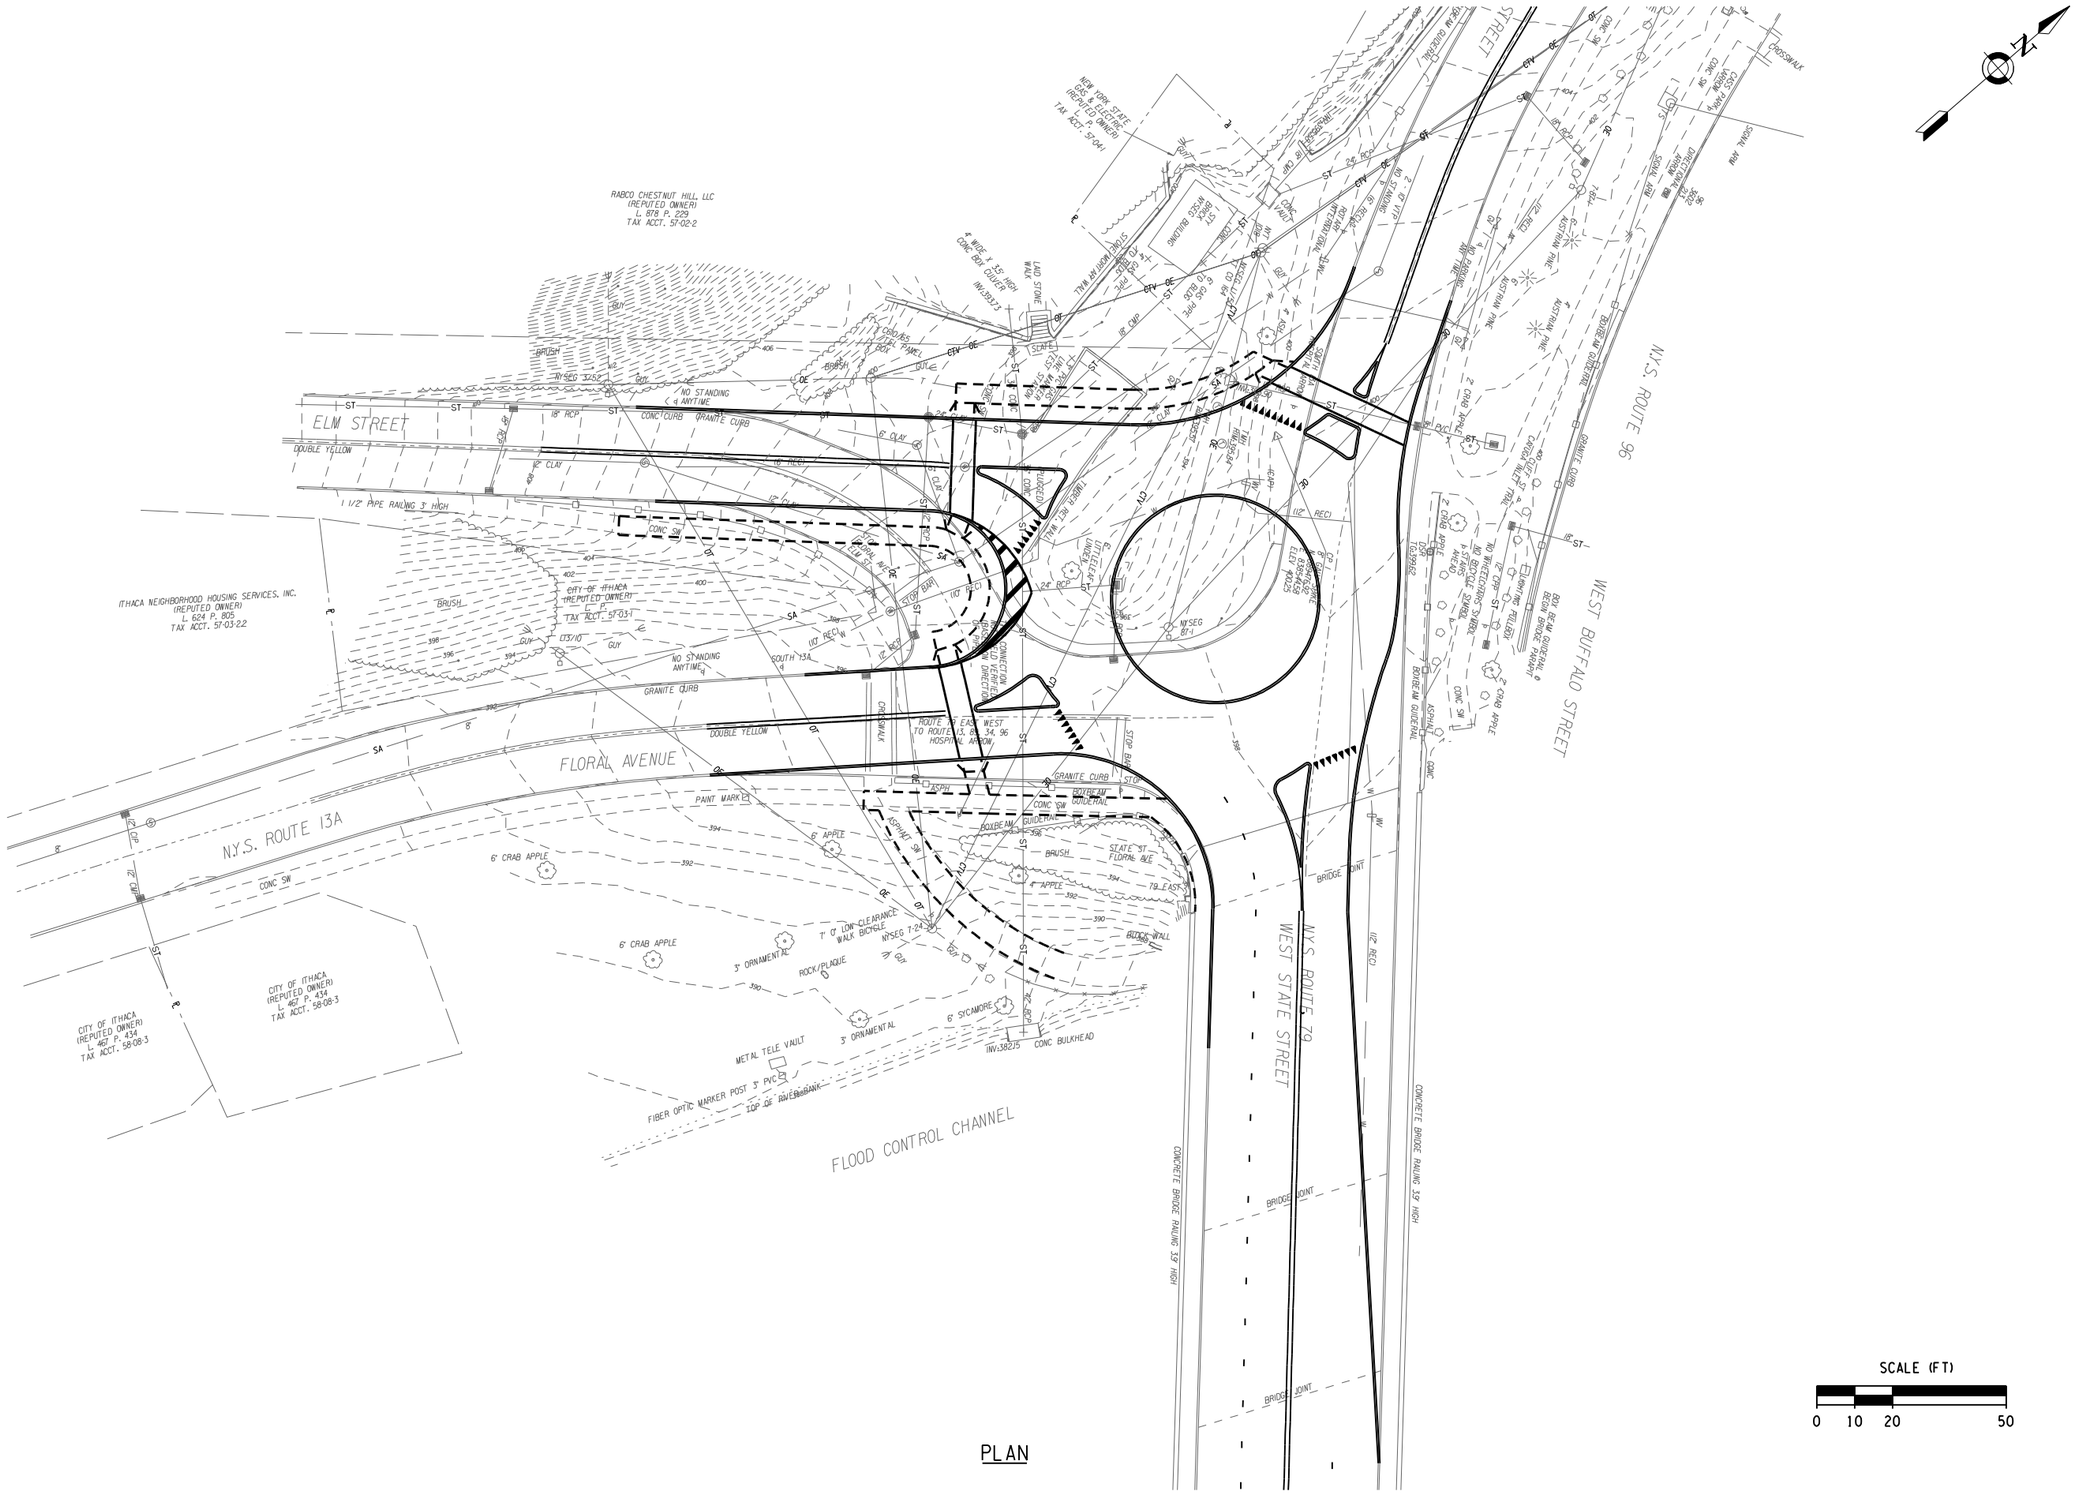

PLAN

FILE NAME = H:\Projects\081013-Rt_79_Rt13a_Elm_Sit\Eng\CUT\081013PL_4.dgn
DATE/TIME = 12/19/2008
USER = SteveW

7		
6		
5		
4		
3		
2		
1	REVISIONS	DATE BY

COPYRIGHT©2008
FISHER ASSOCIATES, P.E., L.S., P.C.
This form, Sixth Edition Line Section 1.5.1 of the Land Surveyor's Manual, is the property of the undersigned engineer or land surveyor and is not to be altered or reused without the written consent of the undersigned.
If an item bearing the seal of an engineer or land surveyor is altered, the alterer shall affix to the item his/her seal and the notation "altered by" followed by his/her signature and the date of such alteration, and a specific description of the alteration.

FISHER ASSOCIATES
135 Calkins Road, Rochester, NY 14623
Phone: 585-334-1310

FA PROJECT NO.
081013
PROJECT MANAGER
S. WILKINSON
DRAWN BY
T. DAVIS
SCALE
AS NOTED
ISSUE DATE
11/08

PROJECT
ROUTE 79, 13A AND ELM STREET
PEDESTRIAN AND TRAFFIC
SAFETY IMPROVEMENTS

TITLE OF DRAWING
PLAN

PROJECT NO.
081013
DRAWING NO.
OPTION C
SHEET 1 OF